Imagine your world
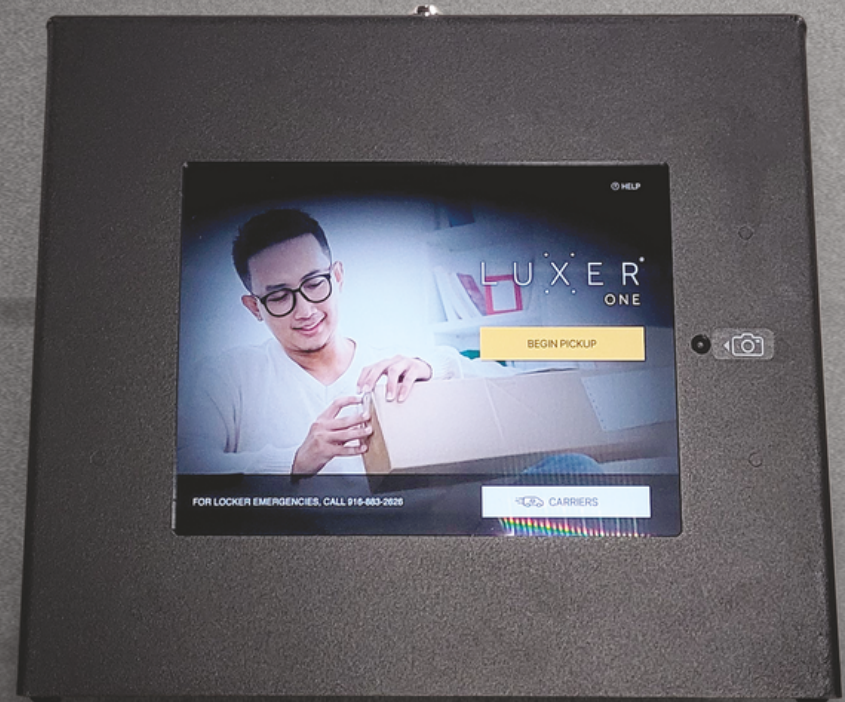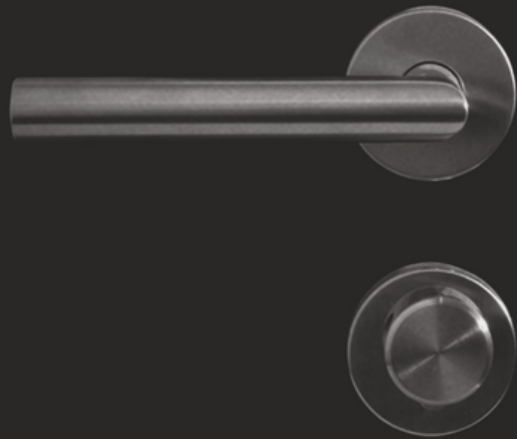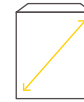## without packages

Luxer Room
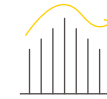## Specifications Overview

LUXER
ONE

Luxer Room

Add controlled access to any package room for an affordable and scalable solution.

FLEXIBLE
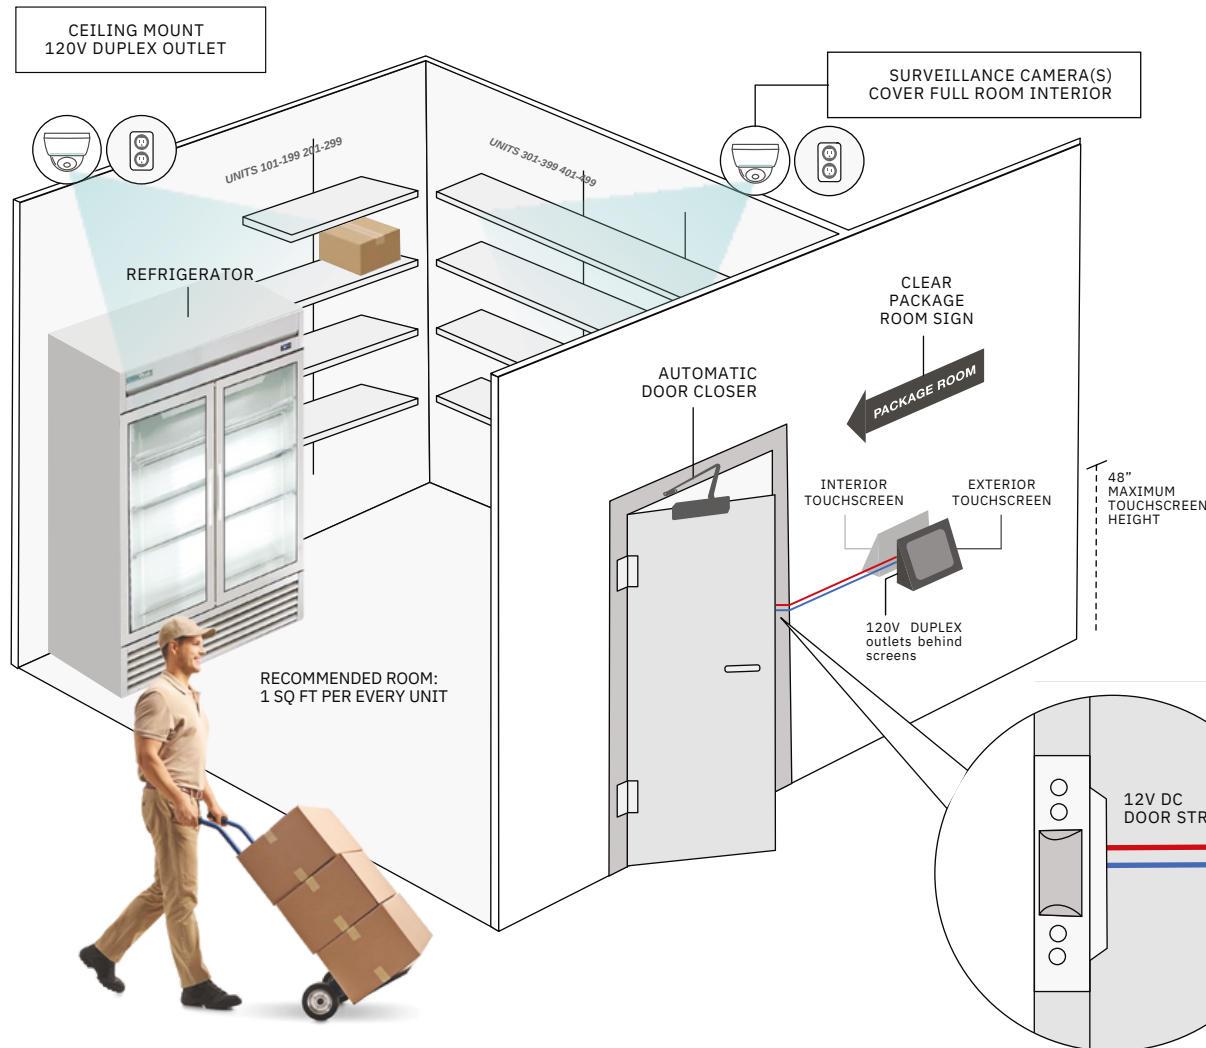Accept oversized, overflow, & perishable deliveries.

FUTURE-PROOF
Easily manage increases & fluctuations in delivery volume.

SECURE
Controlled access with 24/7 surveillance, video research, & support.

CEILING MOUNT 120V DUPLEX OUTLET

SURVEILLANCE CAMERA(S) COVER FULL ROOM INTERIOR

UNITS 101-199 201-299

UNITS 301-399 401-499

REFRIGERATOR

CLEAR PACKAGE ROOM SIGN

PACKAGE ROOM

AUTOMATIC DOOR CLOSER

INTERIOR TOUCHSCREEN

EXTERIOR TOUCHSCREEN

48" MAXIMUM TOUCHSCREEN HEIGHT

120V DUPLEX outlets behind screens

RECOMMENDED ROOM: 1 SQ FT PER EVERY UNIT

12V DC DOOR STRIKE

For illustrative purposes only. Refer to site-specific floorplan. Not rated for outdoor use.

LUXER ONE PROVIDES

• Controlled access electronics for package room.
• Two touchscreens and two wall mounts.
• Two surveillance cameras with 10 days recorded video.
• Video research with 24/7 continuous support.

BUILDING PROVIDES

• Dedicated single-door access room: 10' x 15' recommended for an average 300-unit property.
• 12V DC door strike.
• 120V duplex power outlets at wall touchscreen and camera locations.
• Internet via Ethernet cable.
• Signage and shelving organized by unit number.
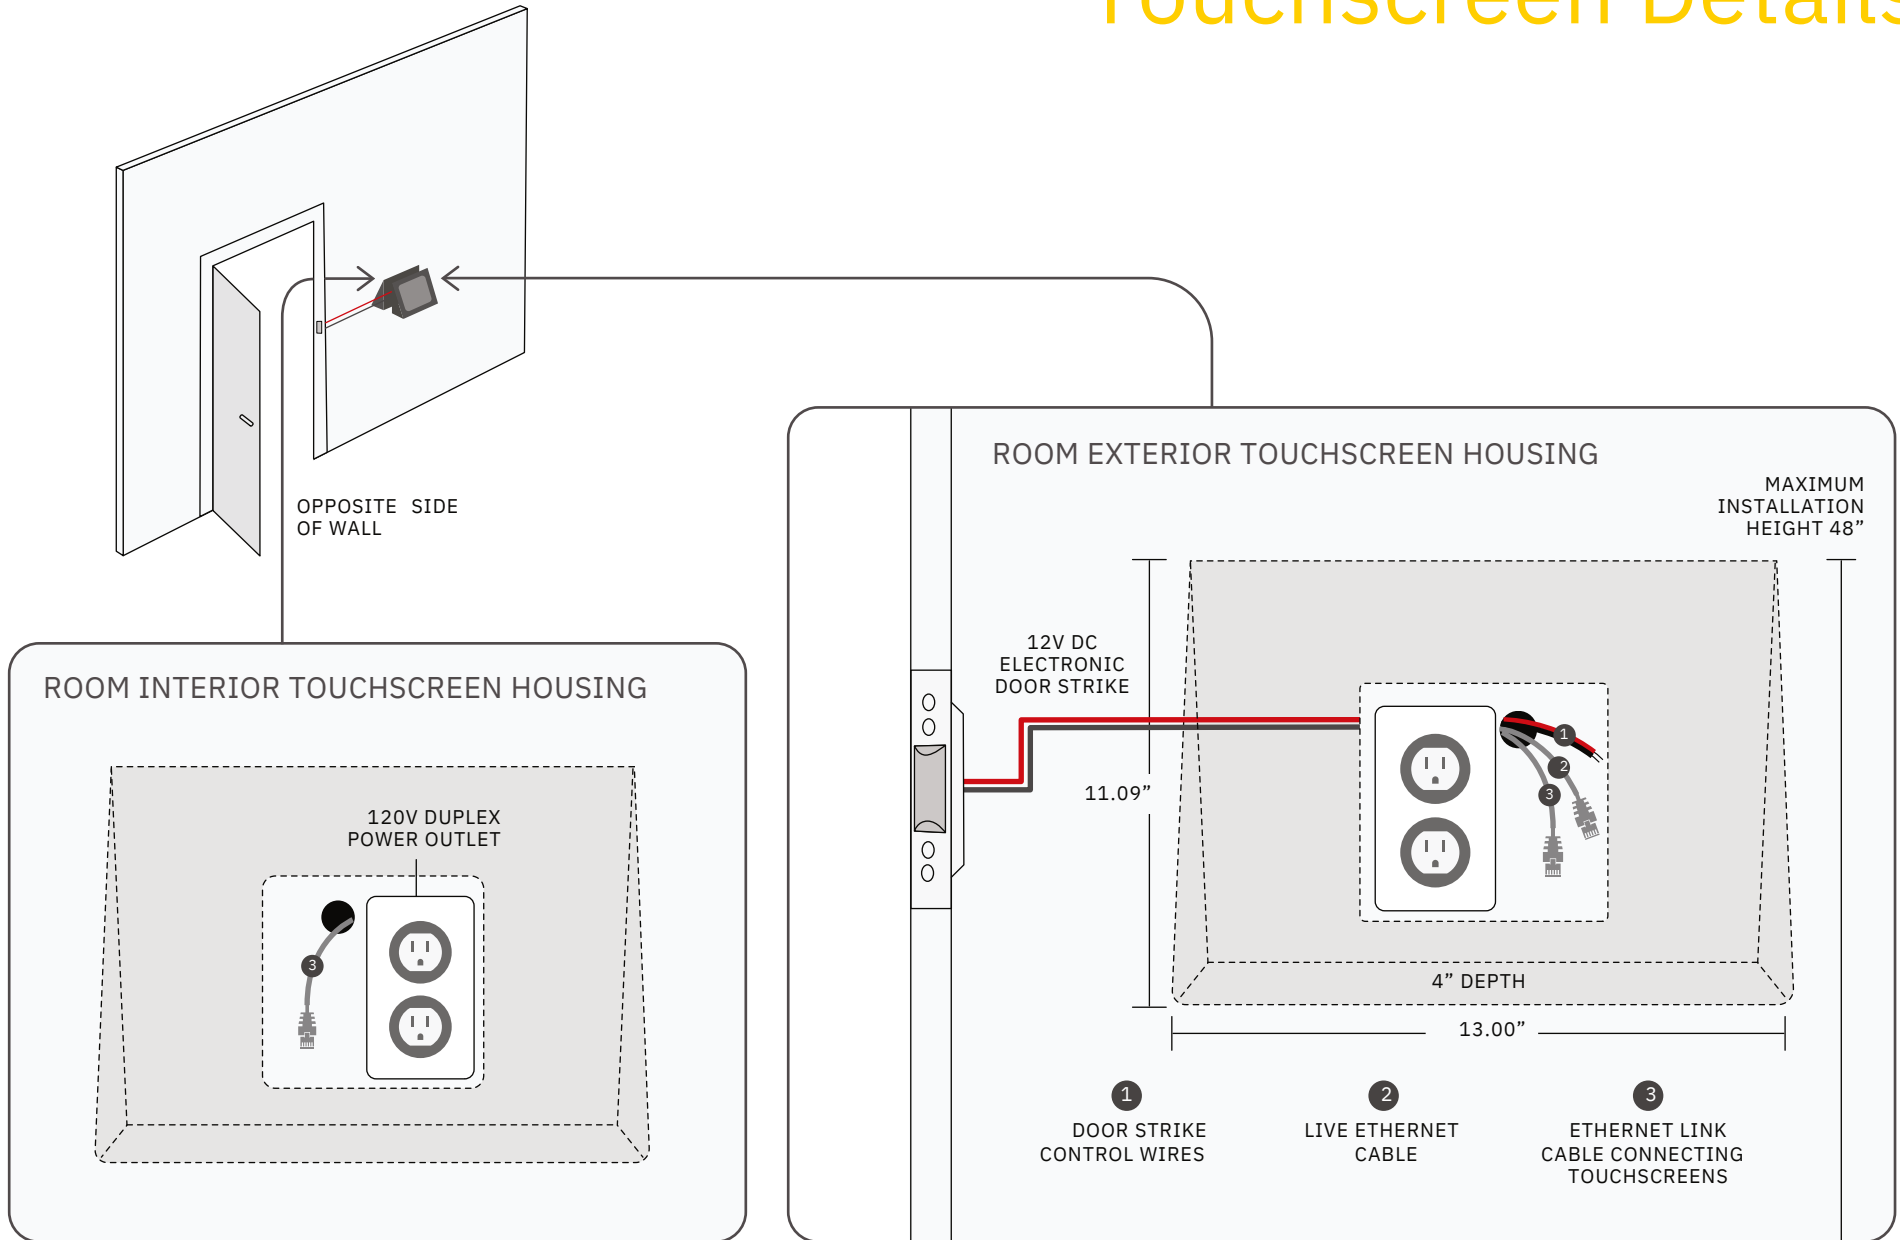• Auto-locking door handle that remains unlocked on the inside.

REQUIRED

• "Store room" function door handle, or similar functionality.

RECOMMENDED

• Automatically closing metal door.
• Motion sensor-lighting.
• Refrigerator inside package room for perishable deliveries.
• One additional camera near the room entrance.
• Sign inside the package room stating, "This room is under video surveillance".

LUXER ONE

Touchscreen Details

OPPOSITE SIDE
OF WALL

ROOM INTERIOR TOUCHSCREEN HOUSING

120V DUPLEX
POWER OUTLET

3

ROOM EXTERIOR TOUCHSCREEN HOUSING

MAXIMUM
INSTALLATION
HEIGHT 48"

12V DC
ELECTRONIC
DOOR STRIKE

11.09"

1

2

3

4" DEPTH

13.00"

1
DOOR STRIKE
CONTROL WIRES

2
LIVE ETHERNET
CABLE

3
ETHERNET LINK
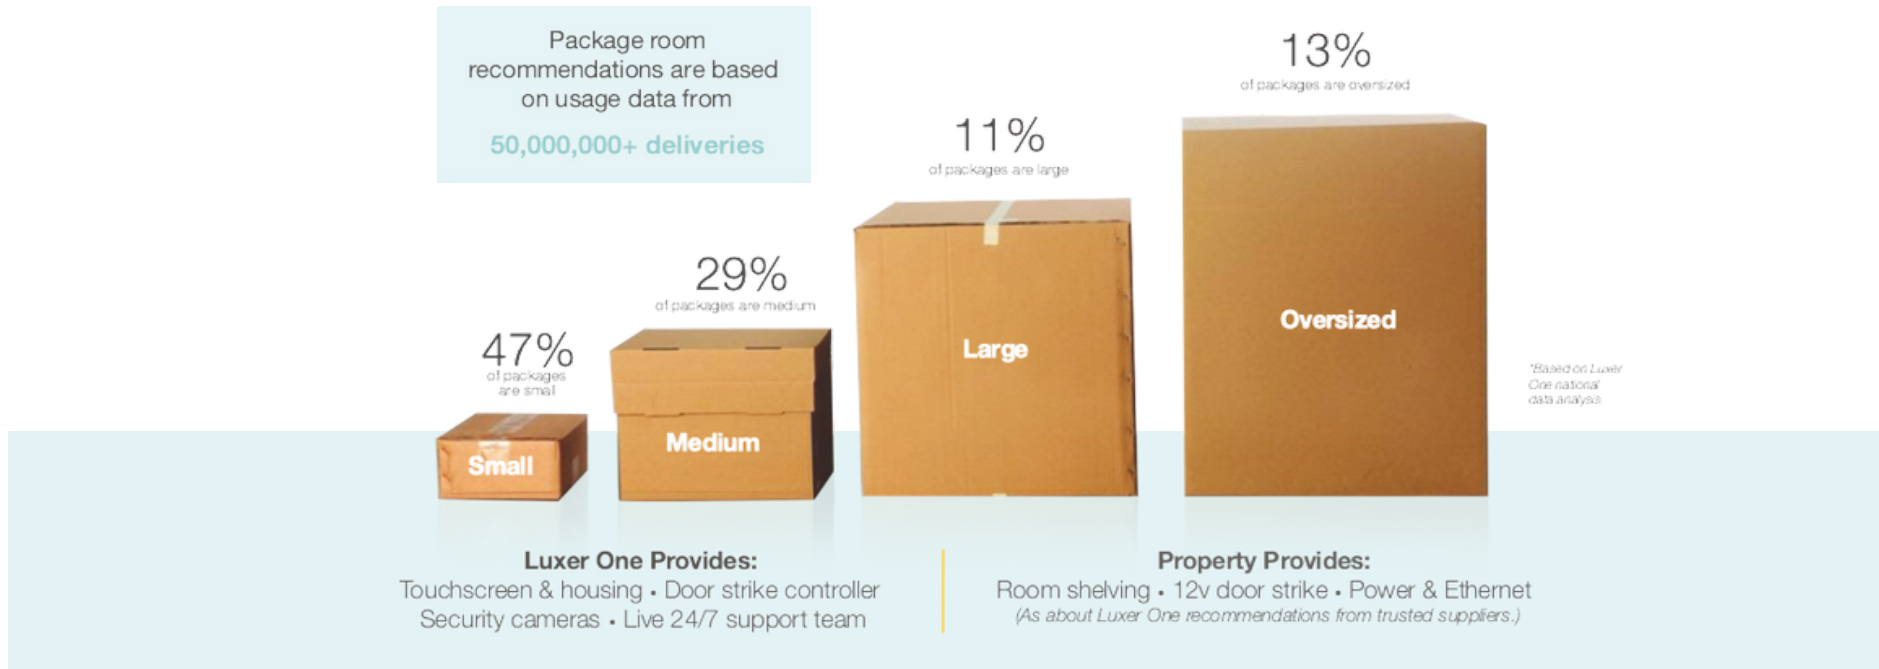CABLE CONNECTING
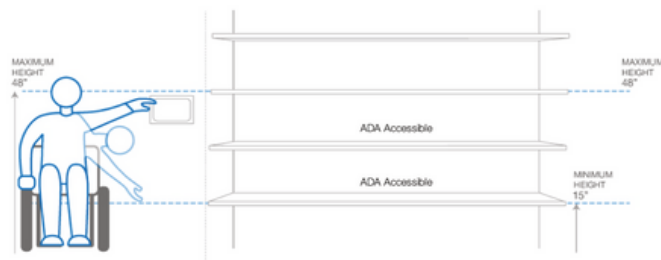TOUCHSCREENS

For illustrative purposes only. Refer to site-specific floorplan.

How to Configure Your Package Room

Our package management experts will guide you to the perfect package room.

Package room recommendations are based on usage data from
50,000,000+ deliveries

13%
of packages are oversized

11%
of packages are large

29%
of packages are medium

47%
of packages are small

Small

Medium

Large

Oversized

Based on Luxer One national data analysis

Luxer One Provides:
Touchscreen & housing · Door strike controller
Security cameras · Live 24/7 support team

Property Provides:
Room shelving · 12v door strike · Power & Ethernet
(As about Luxer One recommendations from trusted suppliers.)

DESIGNED FOR UNIVERSAL ACCESS

Luxer One's touchscreen installation complies fully with the Americans with Disabilities Act of 1990 (ADA) and 2010 ADA Standards for Accessible Design.

MAXIMUM HEIGHT 48"

MAXIMUM HEIGHT 48"

ADA Accessible

ADA Accessible

MINIMUM HEIGHT 15"

ADA The top of the touch screen is placed below 48".
Luxer One recommends ADA-compliant shelving heights.
Residents can manage ADA options in their account.

WHAT MAKES LUXER ROOM UNIQUE

Uses any existing room in your property Up and running in 1 day

Saves 30% over locker installs 40% capacity in the same space

Allows for ample space as package volume increases over time

Accepts all carriers

Removes interruptions for on-site staff resulting in up to 4 hours in time savings per day

LUXER ONE